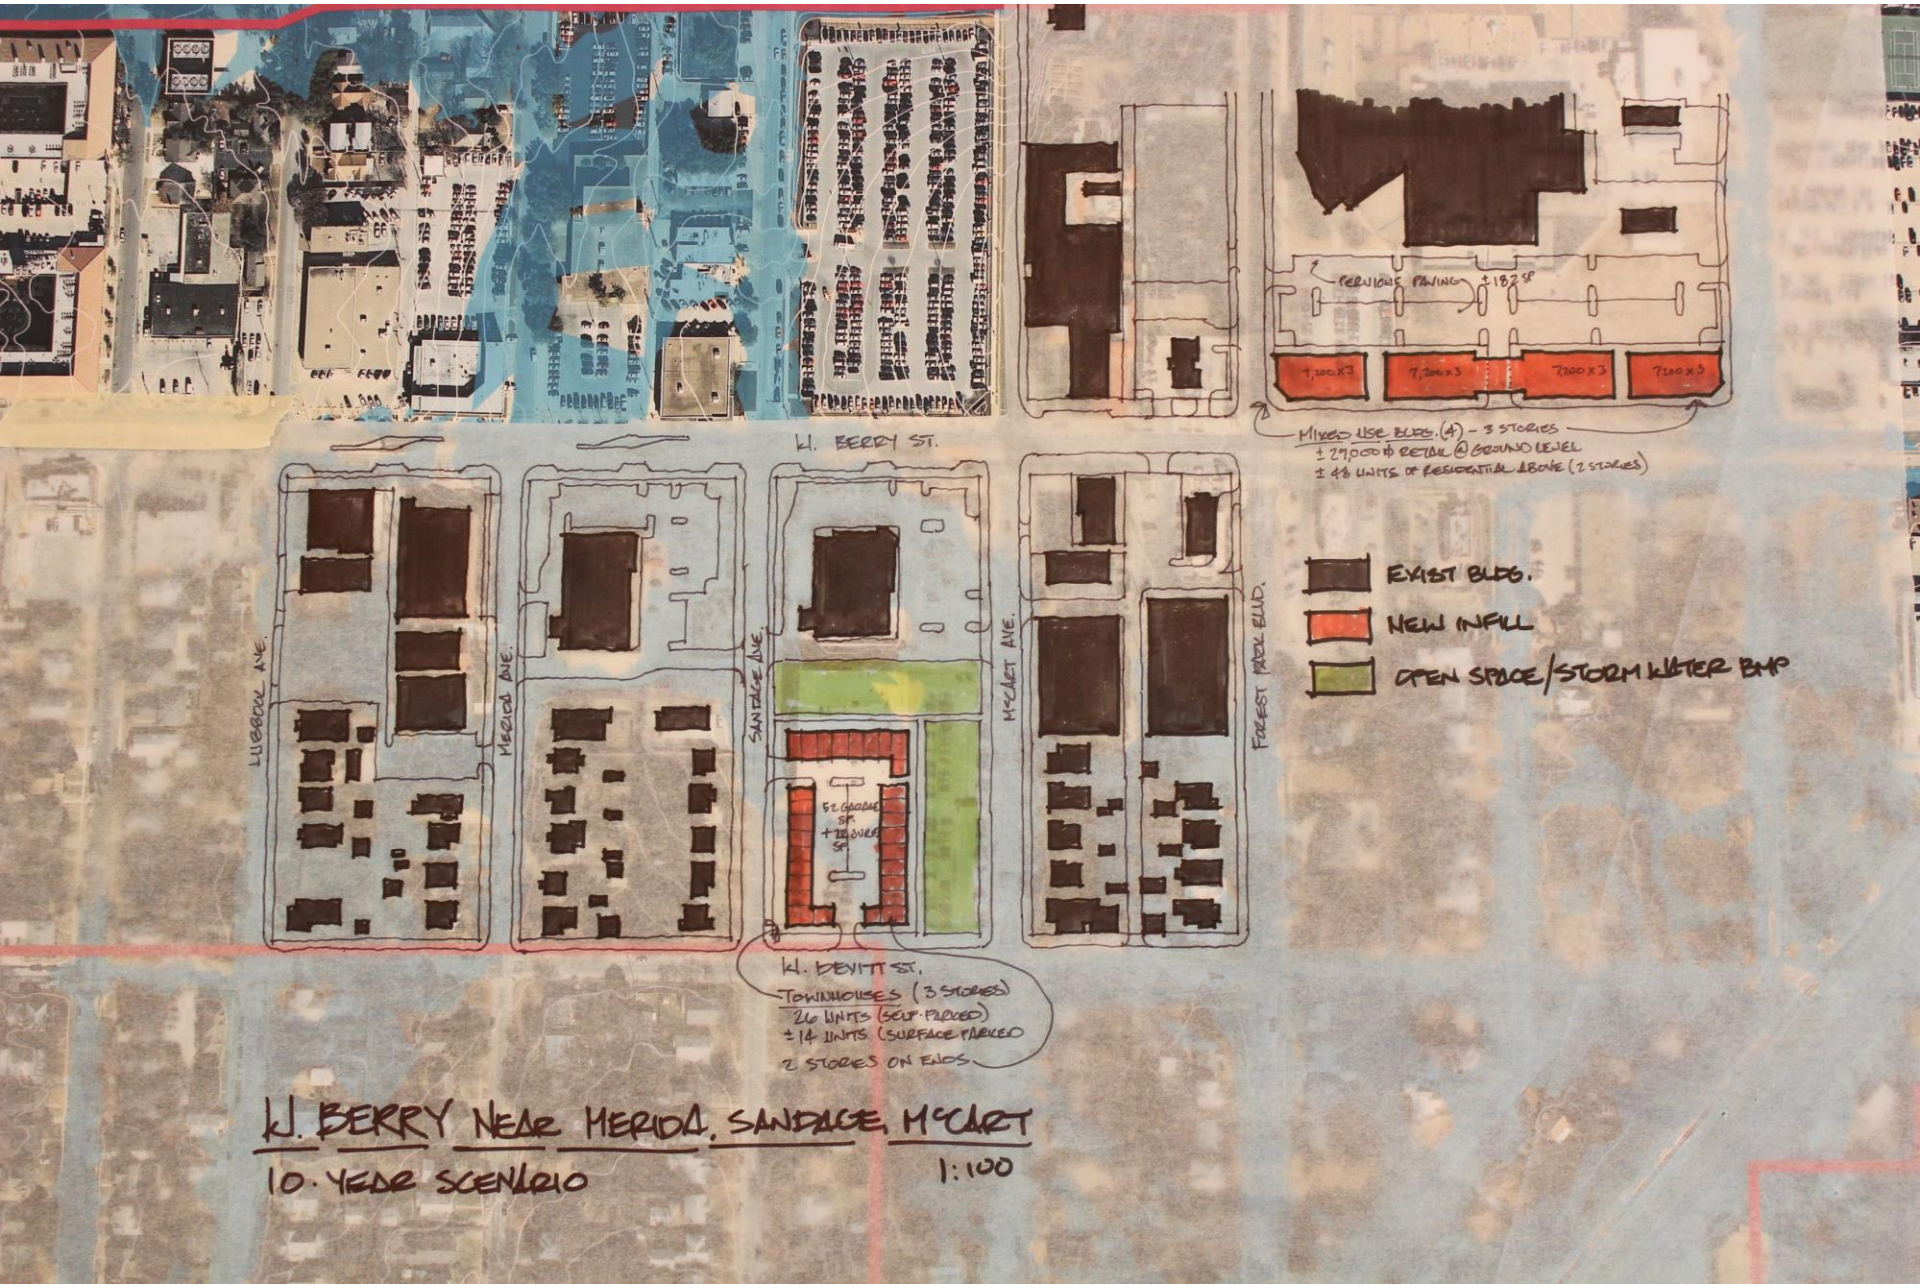

W. BERRY NEAR MERIDA, SANDAGE, McCART

10-YEAR SCENARIO

1:100