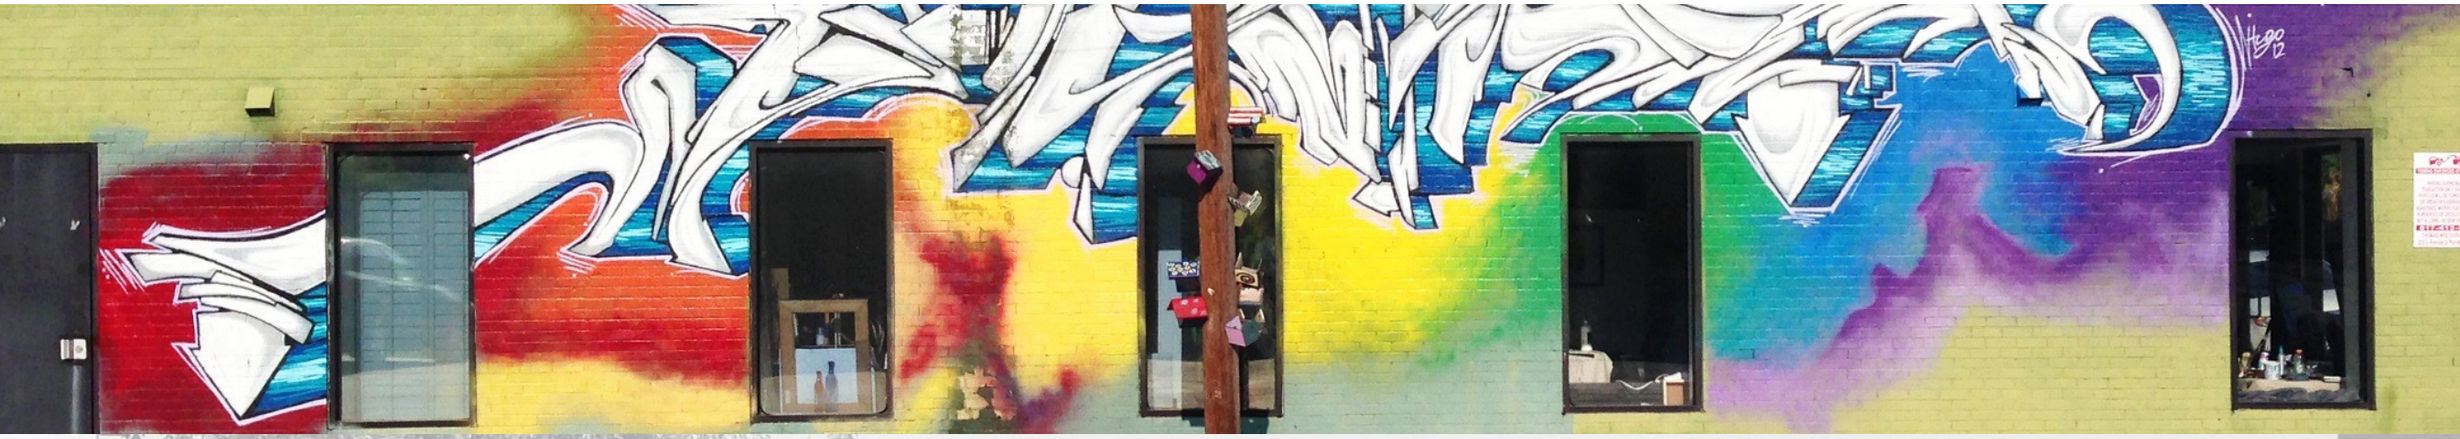

SIX POINTS URBAN VILLAGE STREETSCAPE

PUBLIC MEETING
APRIL 27, 2015

FORT WORTH®

FREESE AND NICHOLS

Project Timeline

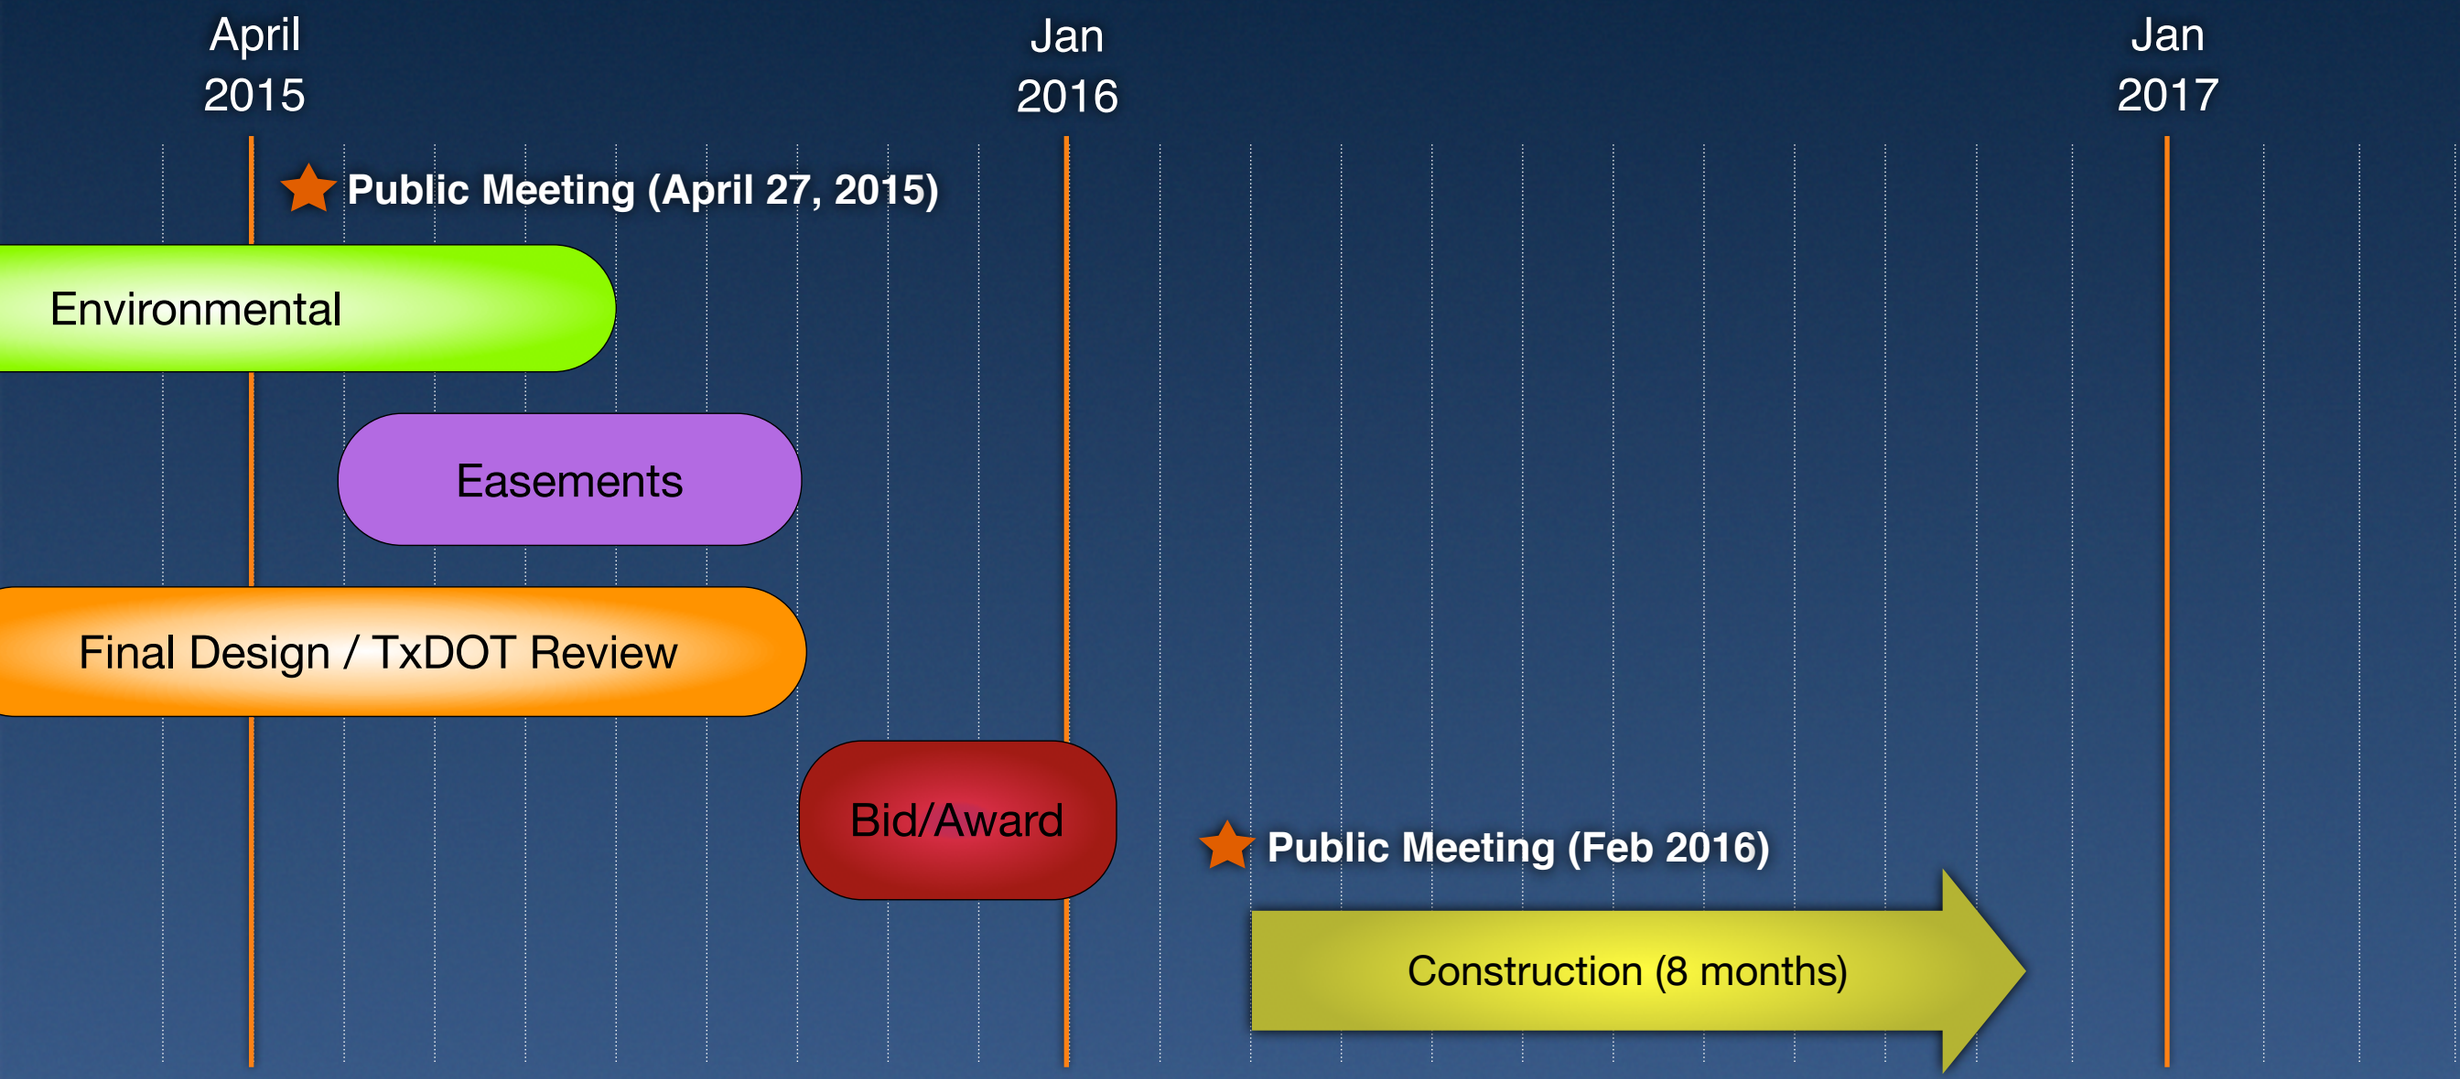

RECOMMENDED PLAN:

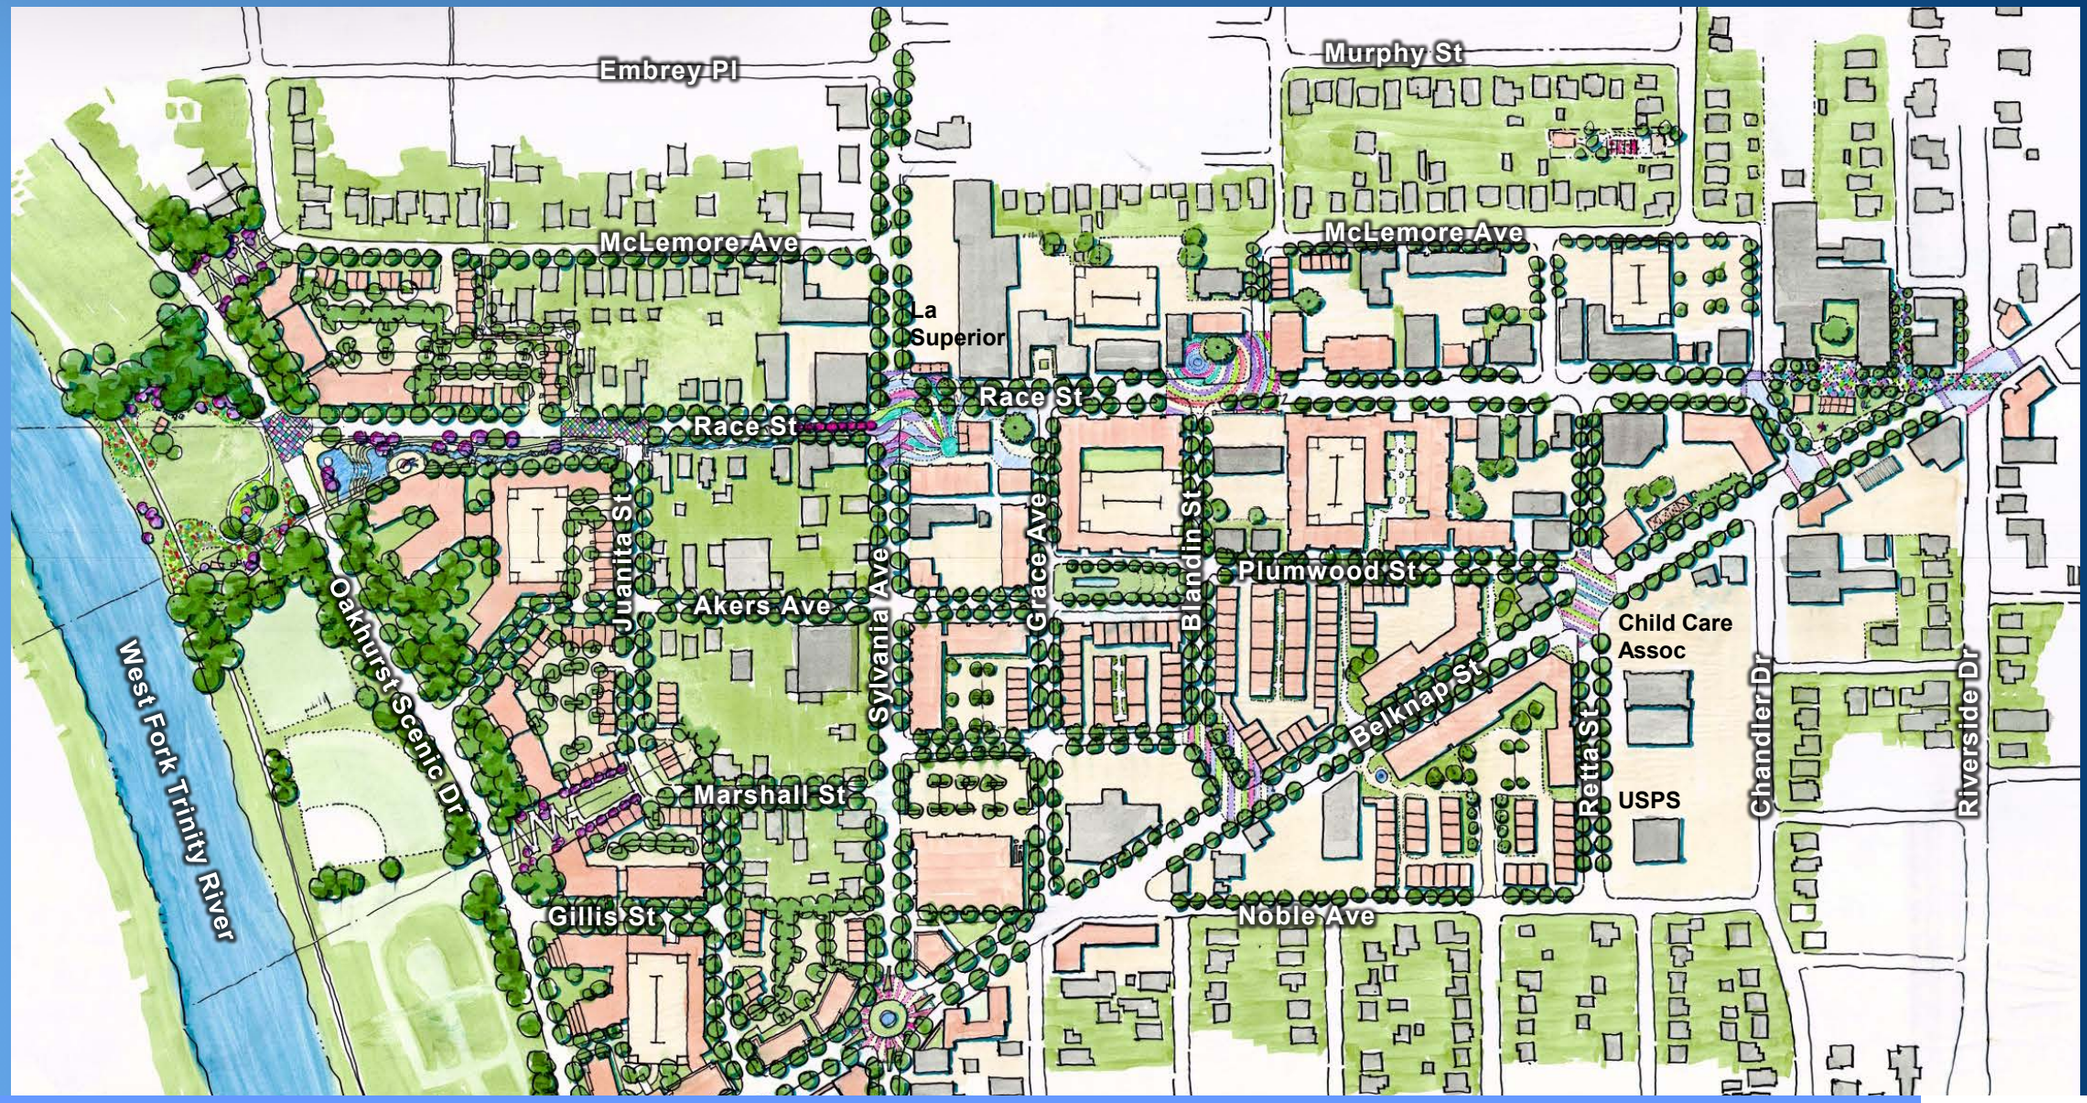

CONGRESS FOR THE NEW URBANISM

TORTI GALLAS AND PARTNERS, INC.

FORT WORTH

RECOMMENDED PLAN:

CONGRESS FOR THE NEW URBANISM

TORTI GALLAS AND PARTNERS, INC.

FORT WORTH

CONGRESS FOR THE NEW URBANISM

TORTI GALLAS AND PARTNERS, INC.

FORT WORTH

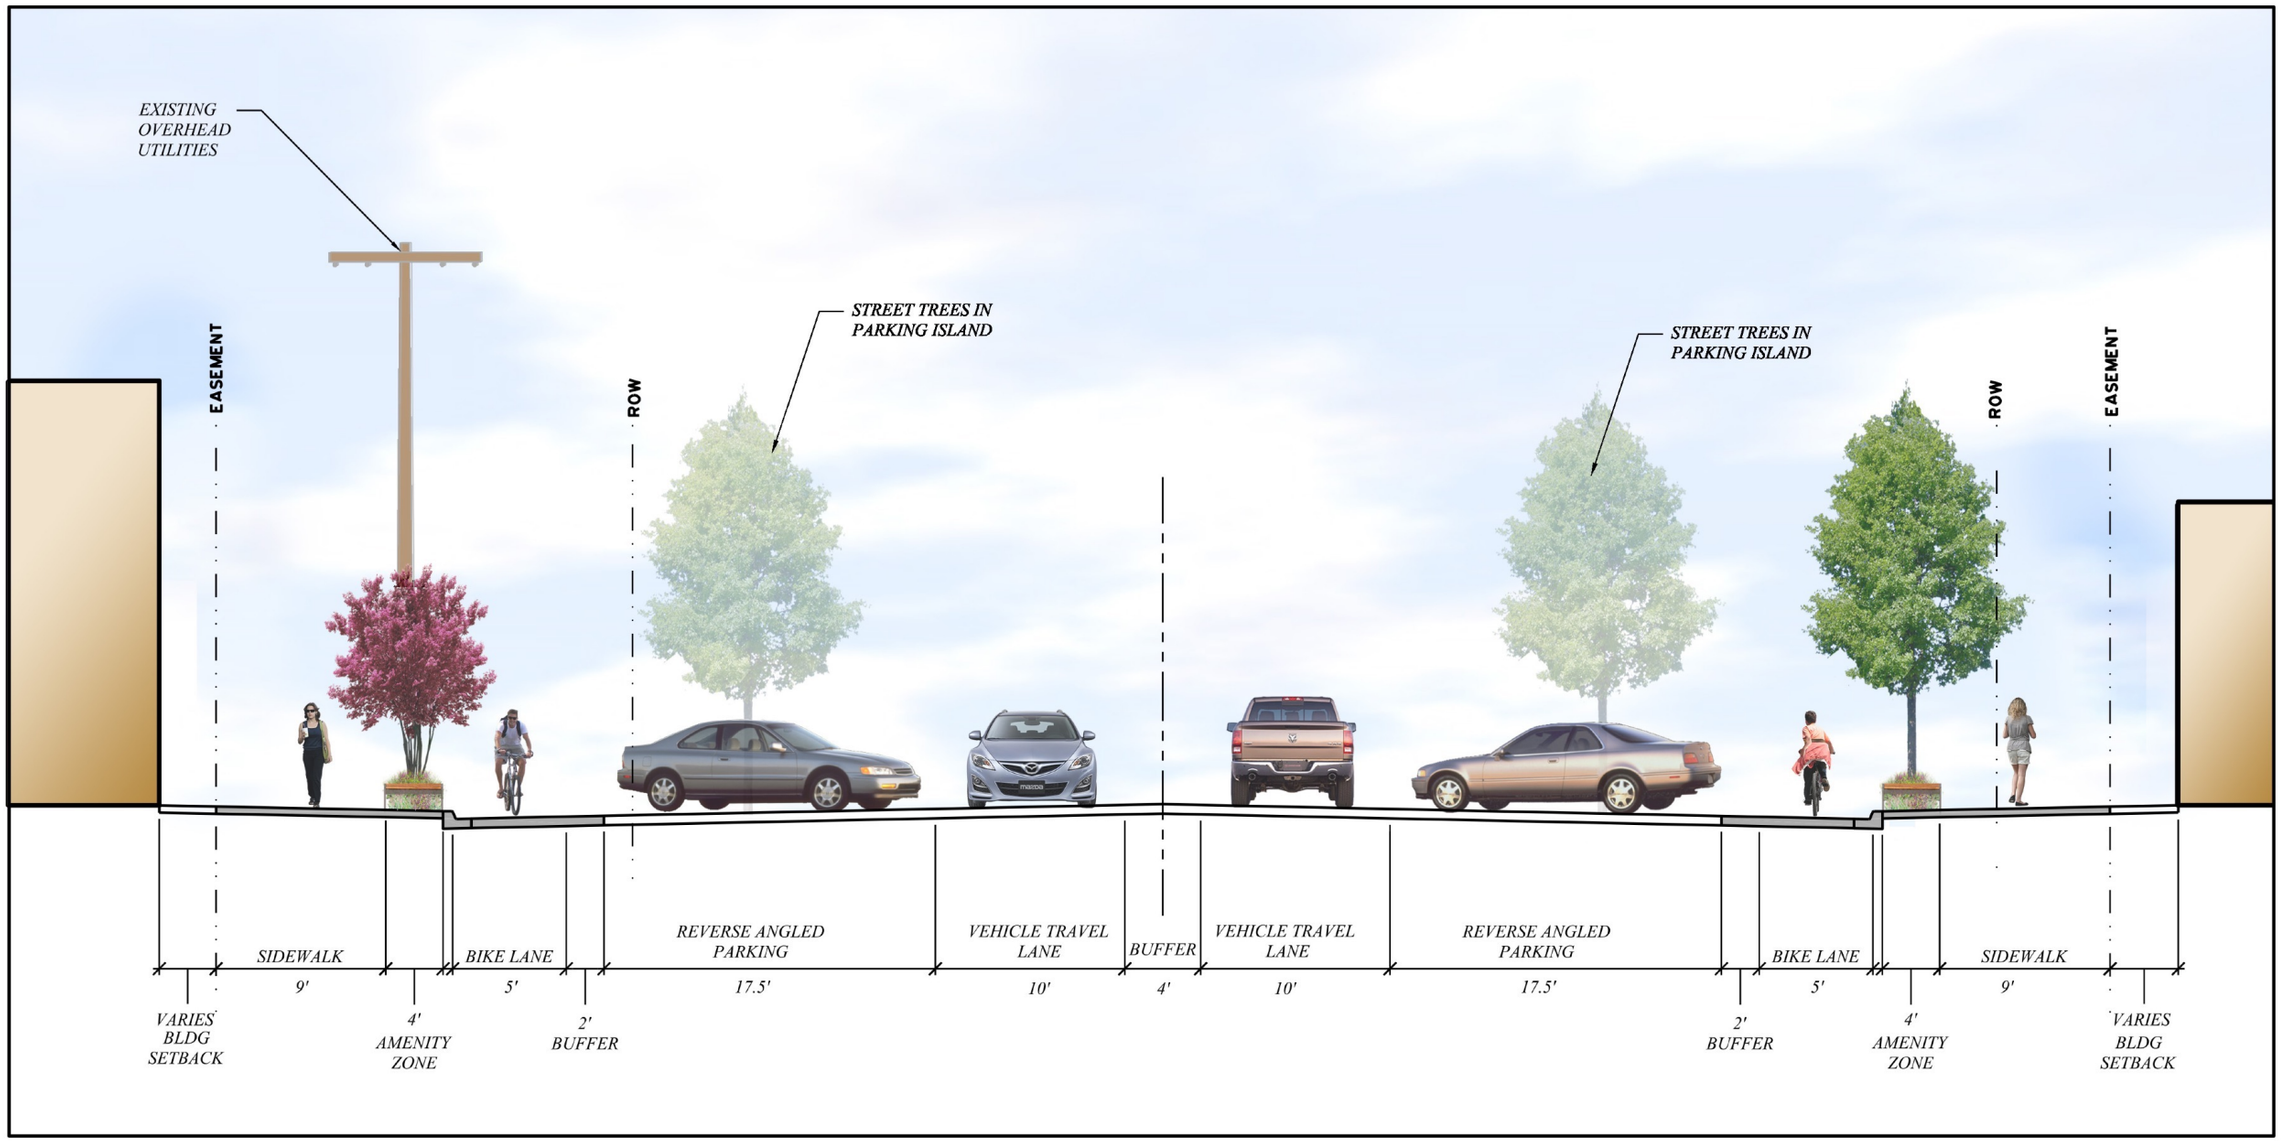

RACE STREET - PROPOSED TYPICAL SECTION
REVERSE ANGLED PARKING ON BOTH SIDES

LIGHTING OPTIONS:

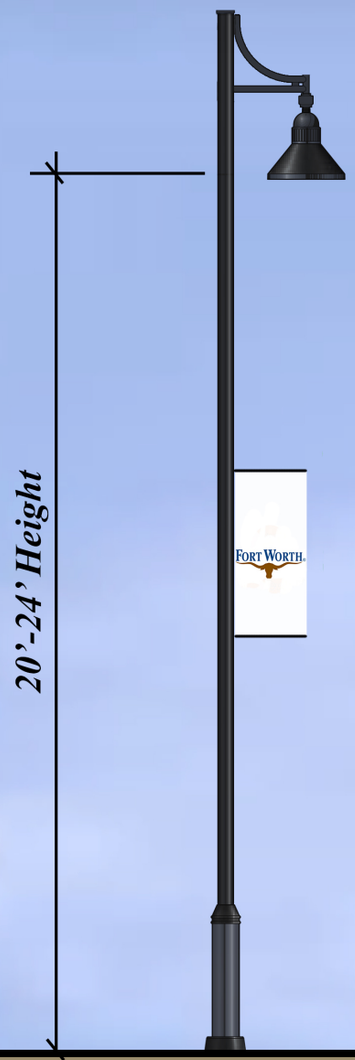

SIX POINTS URBAN VILLAGE

Program Diagram

04/04/15

FREESE AND NICHOLS

FORT WORTH®

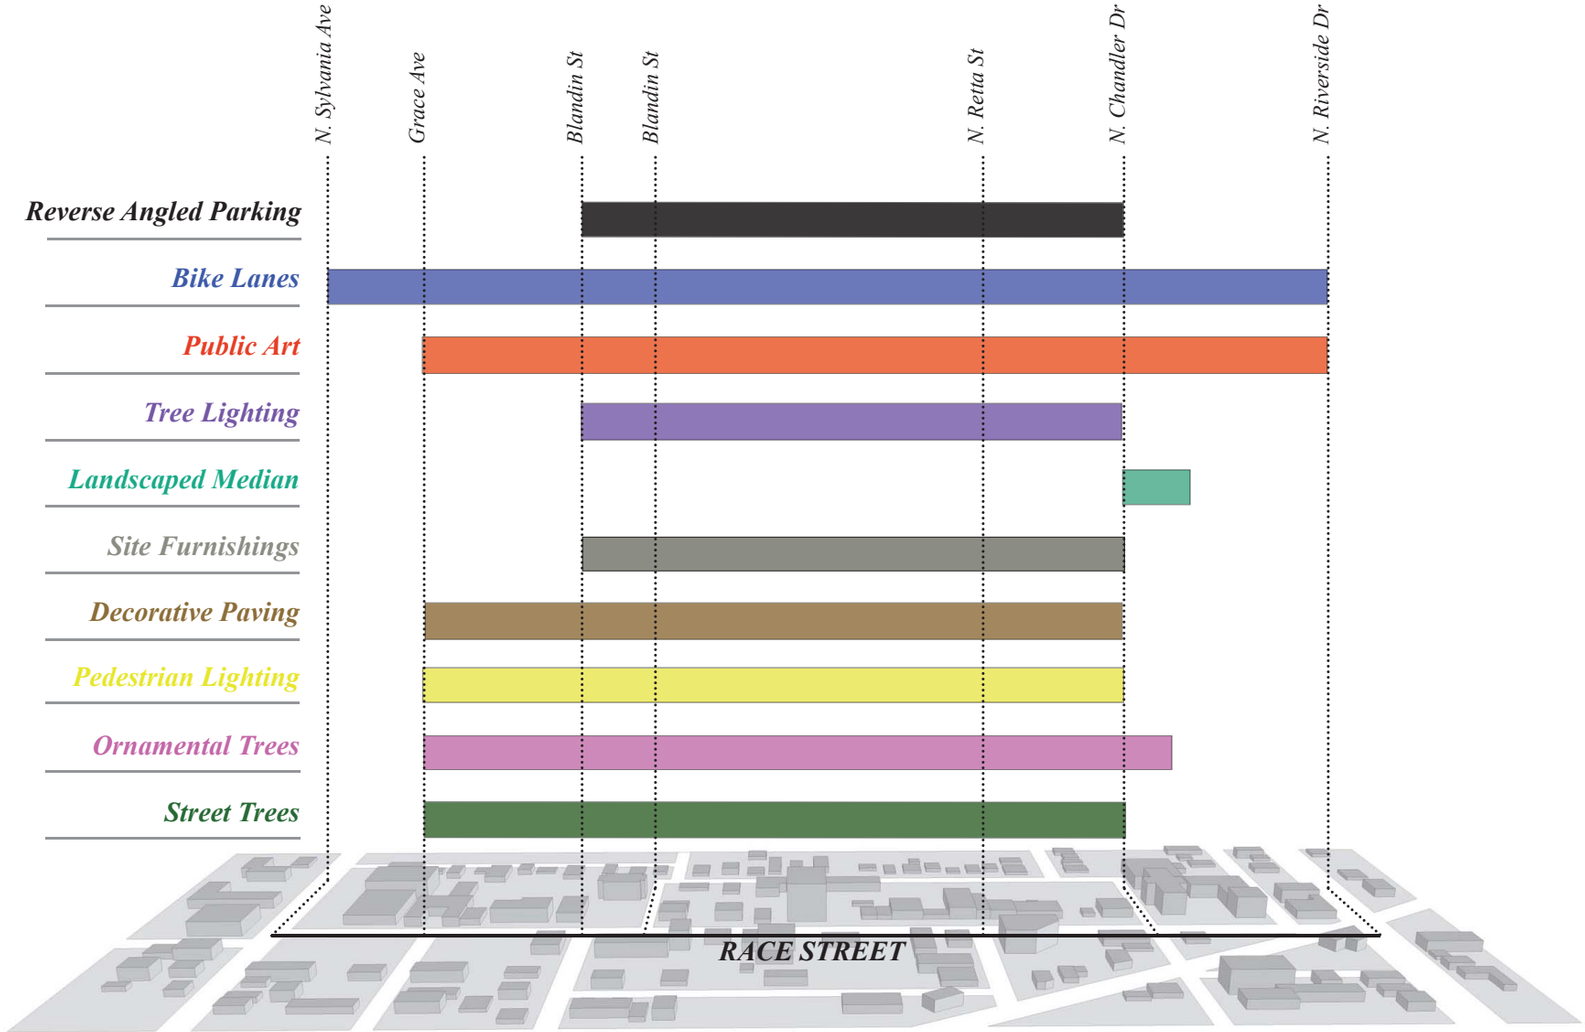

Street Trees

Ornamental Trees

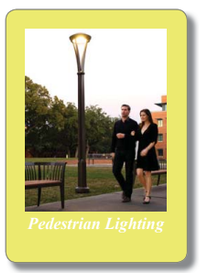
Pedestrian Lighting

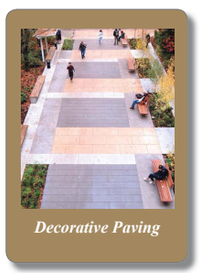
Decorative Paving

Site Furnishings

Landscaped Median

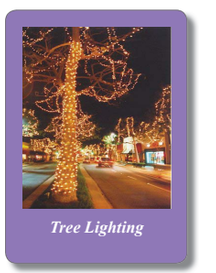
Tree Lighting

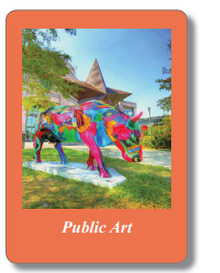
Public Art

Bike Lanes

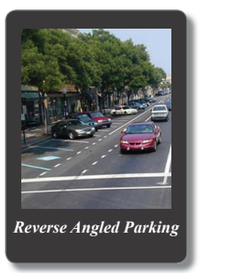
Reverse Angled Parking

PAVING PLAN:

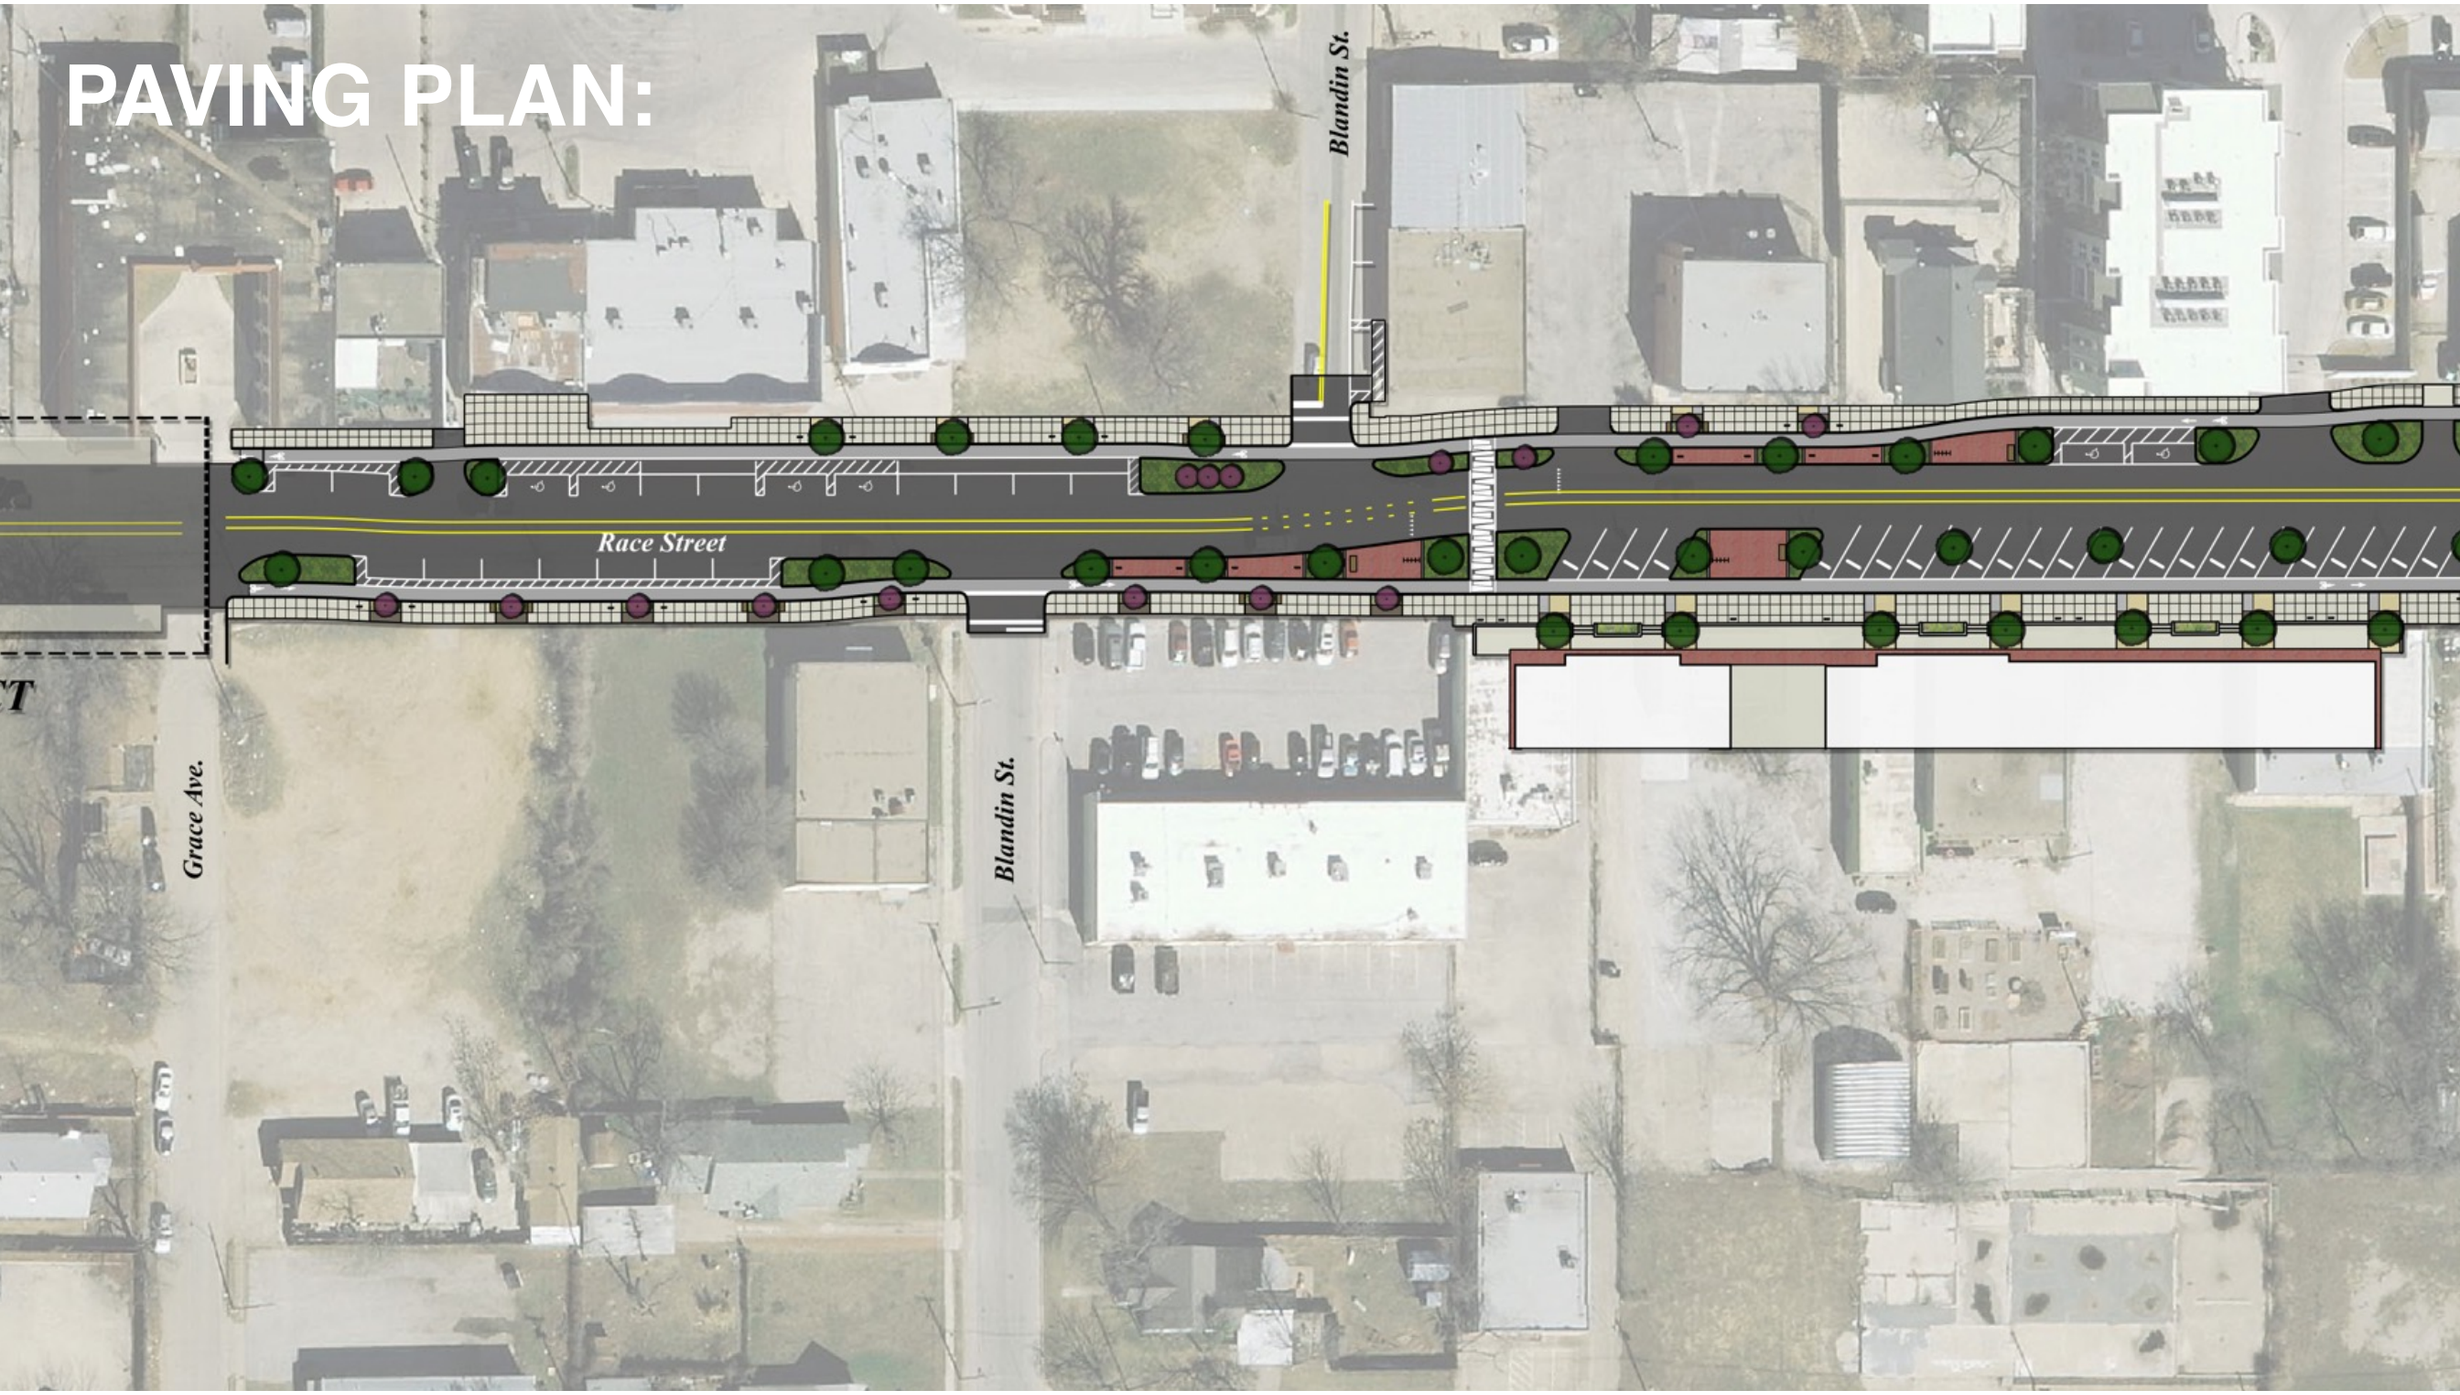

PAVING PLAN:

Race Street
N.Chandler Dr.
N.Retta St.
N.Chandler Dr.
US 377
LEGEND:
Street Tree
Ornamental T
Ground Cove
Concrete Side
colored Concr
Brick Pavers
Bike Lane
Ornamental S
Bench
Bike Rack (Si
Bike Corral

PAVING PLAN:

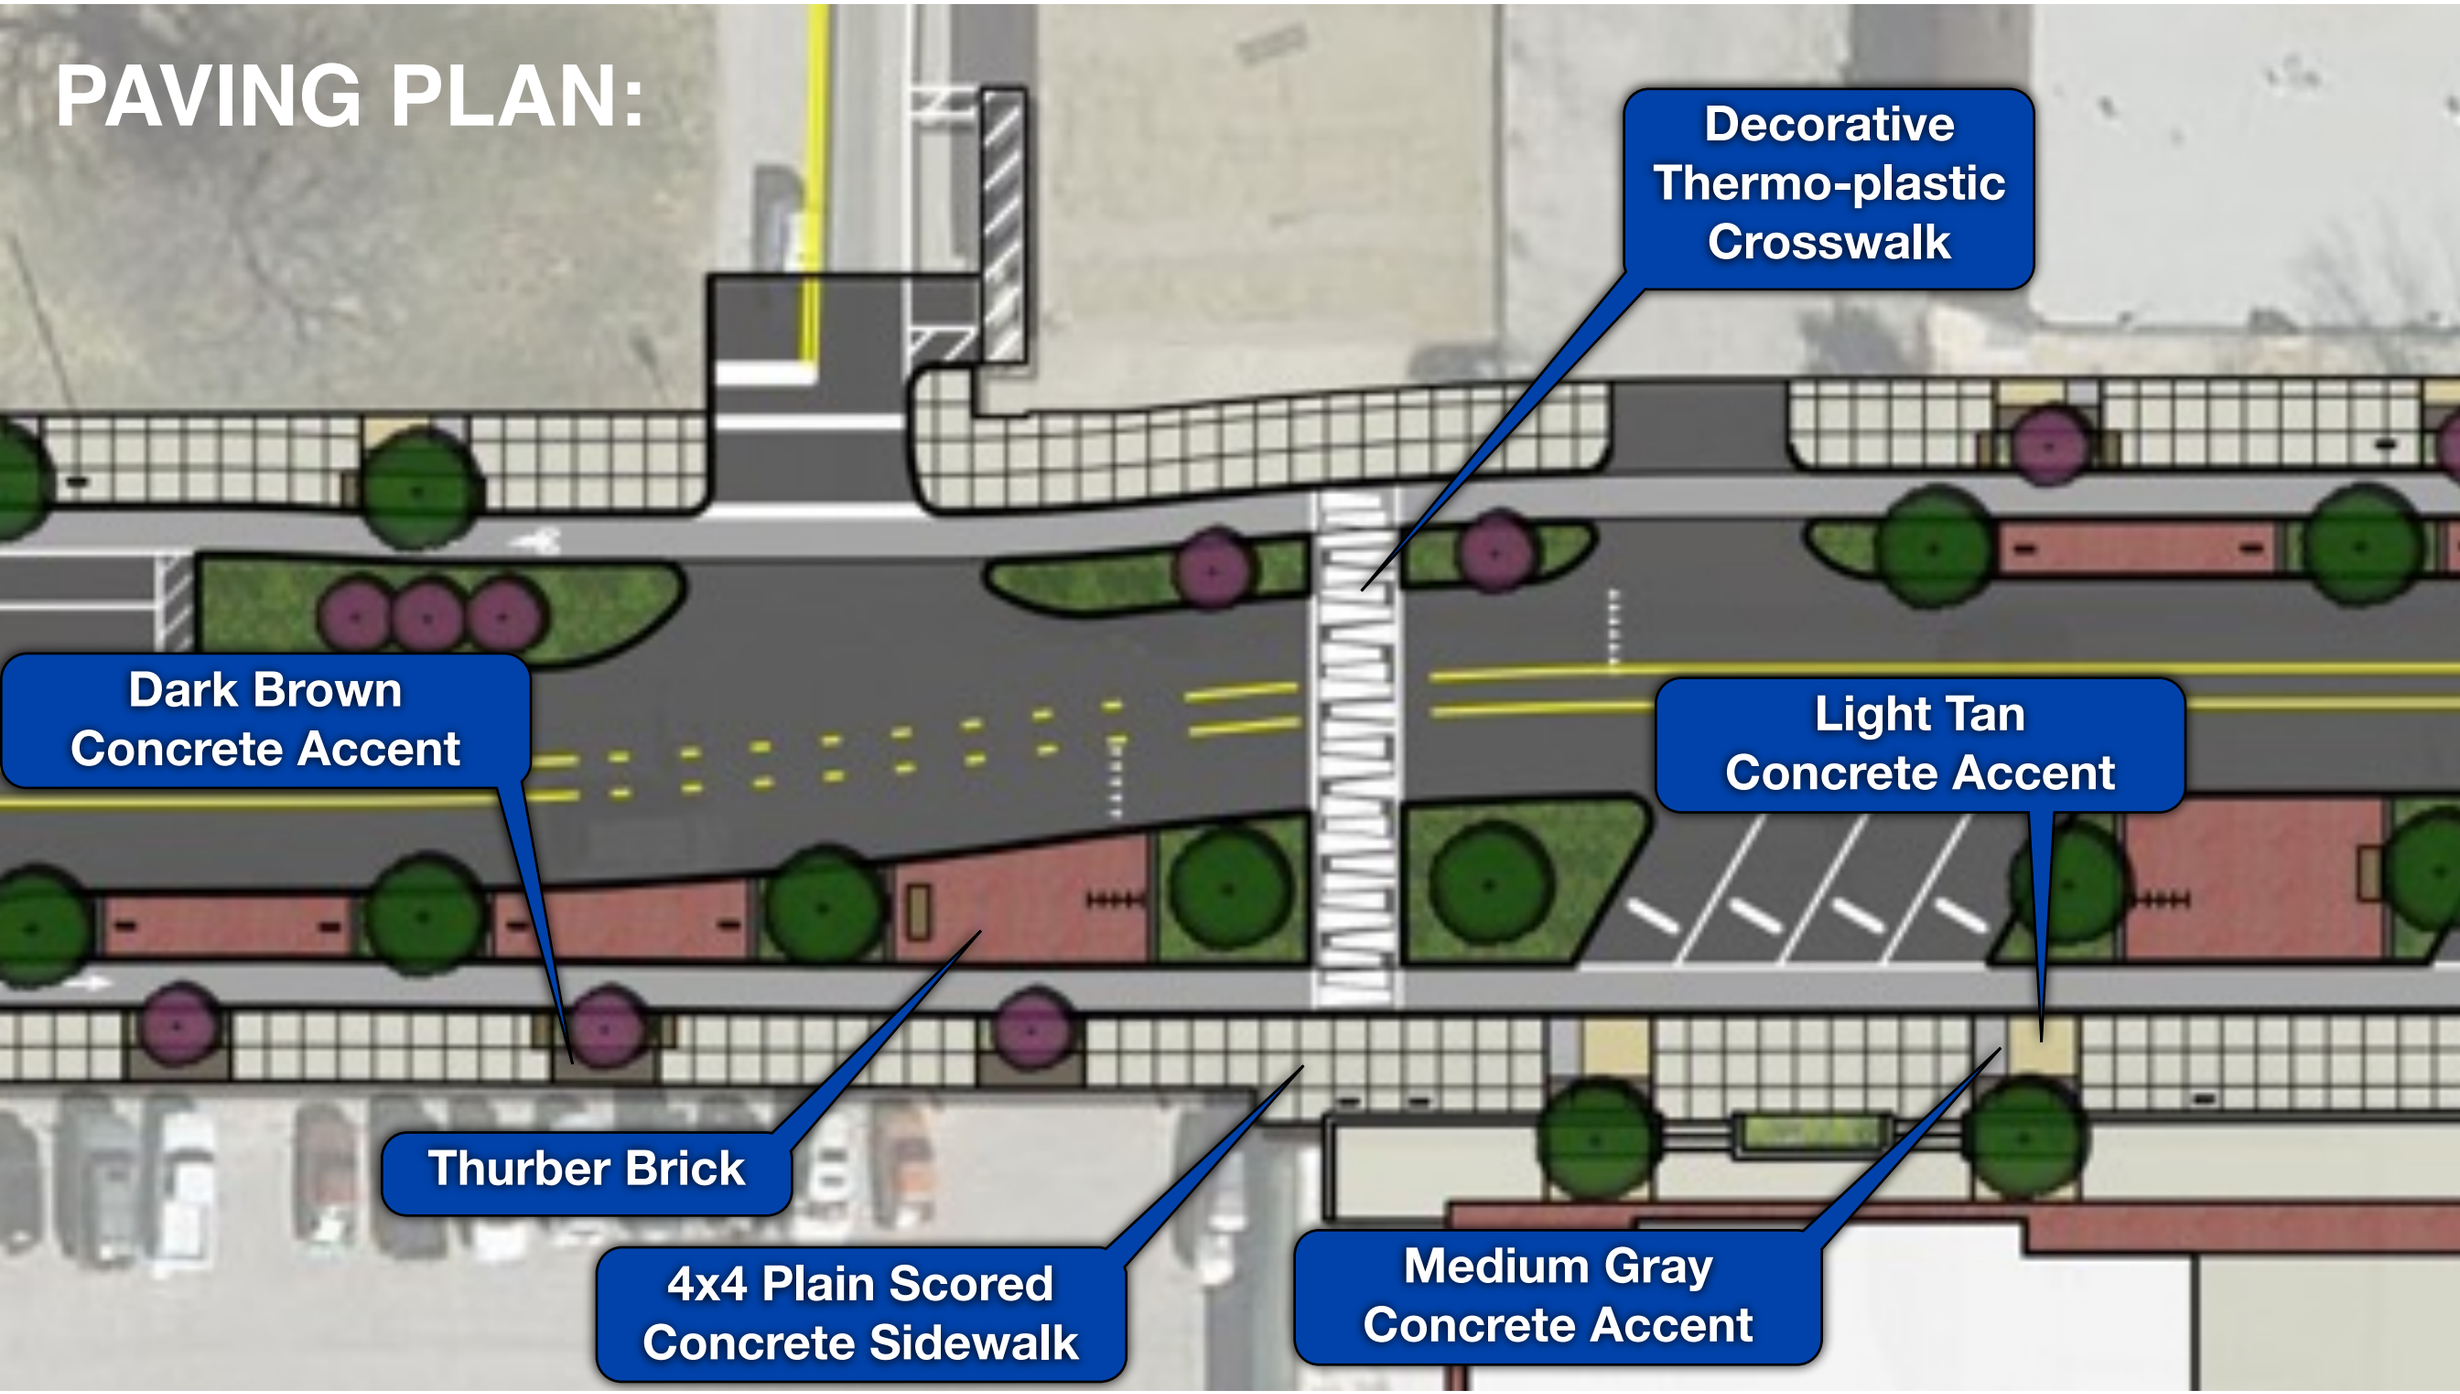
Decorative Thermo-plastic Crosswalk
Dark Brown Concrete Accent
Light Tan Concrete Accent
Thurber Brick
4x4 Plain Scored Concrete Sidewalk
Medium Gray Concrete Accent

LANDSCAPE DESIGN:

Cedar Elm

Southern Live Oak

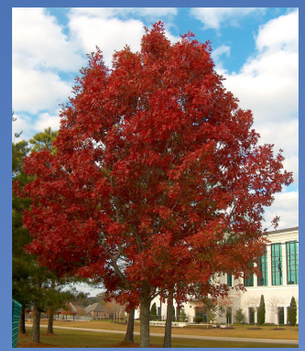

Shumard Oak

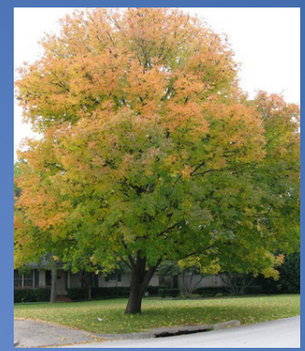

Texas Ash

Bald Cypress

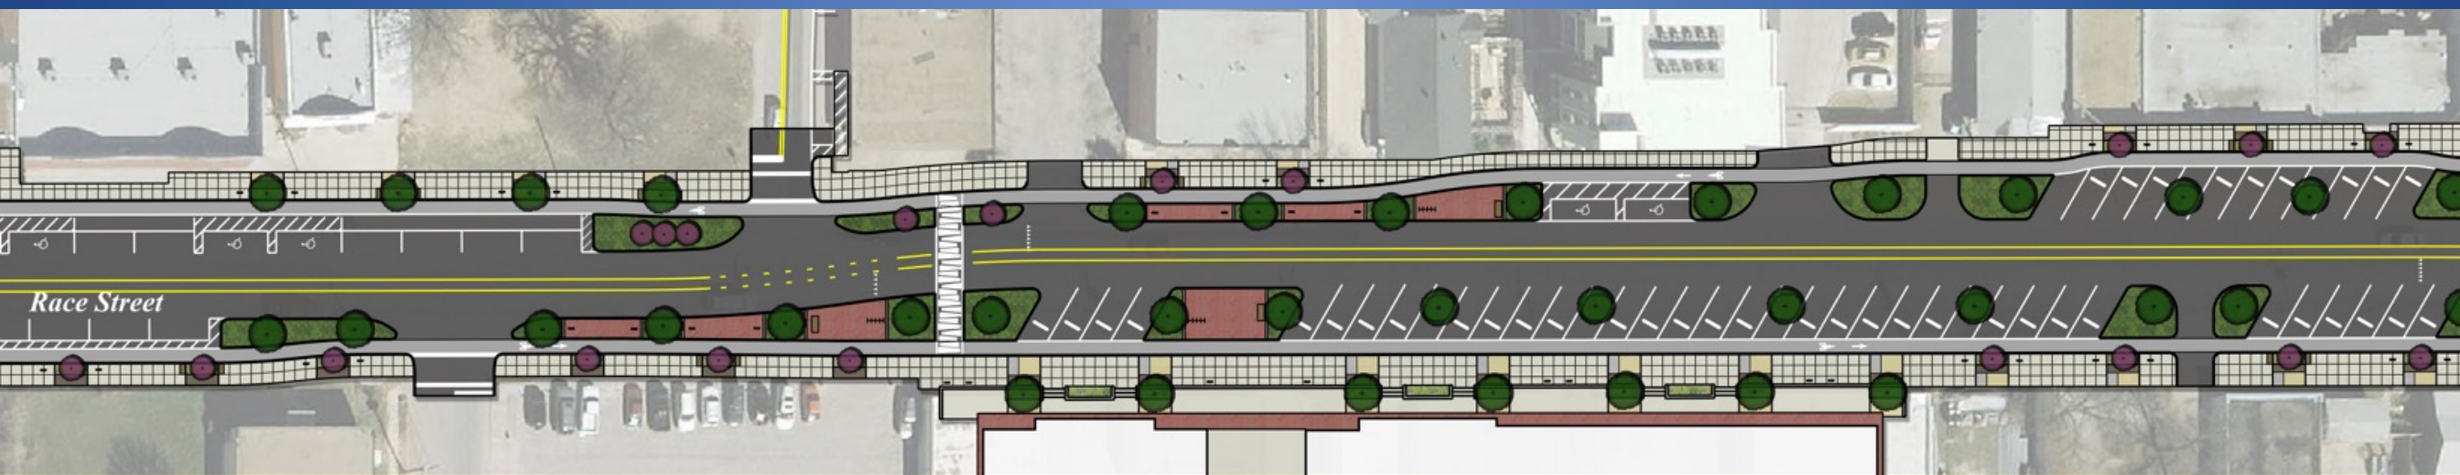

LANDSCAPE DESIGN:

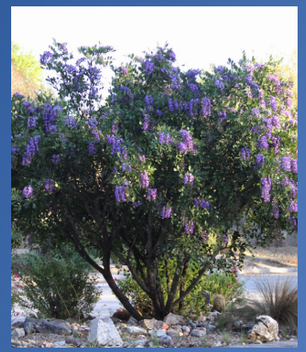

Texas Mountain Laurel

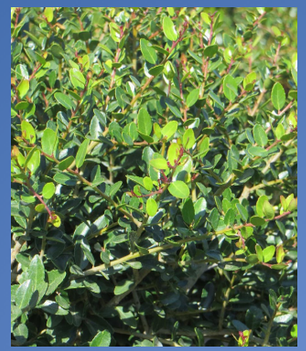

Tree Yaupon Holly

Mexican Plum

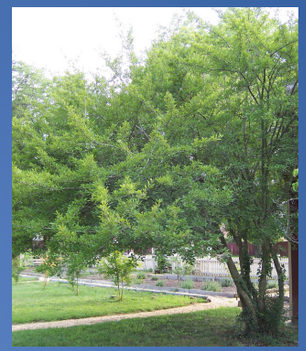

Possumhaw Holly

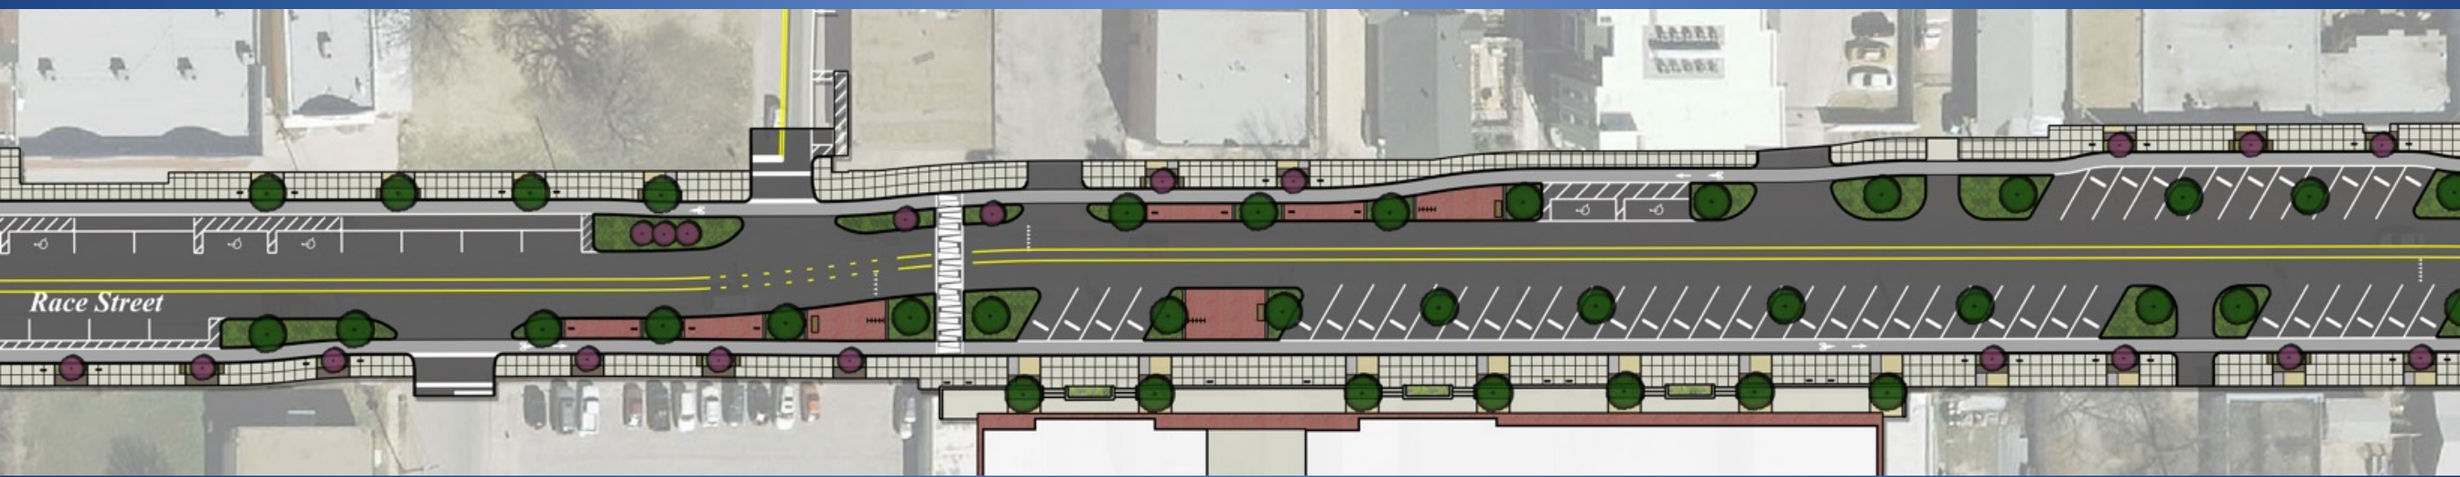

LANDSCAPE DESIGN:

Mexican Feathergrass

Gulf Muhly

Texas Sage

Red Yucca

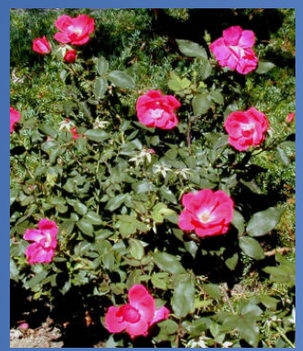

Knock-out Rose

New Gold Lantana

Dwarf Yaupon Holly

Asian Jasmine

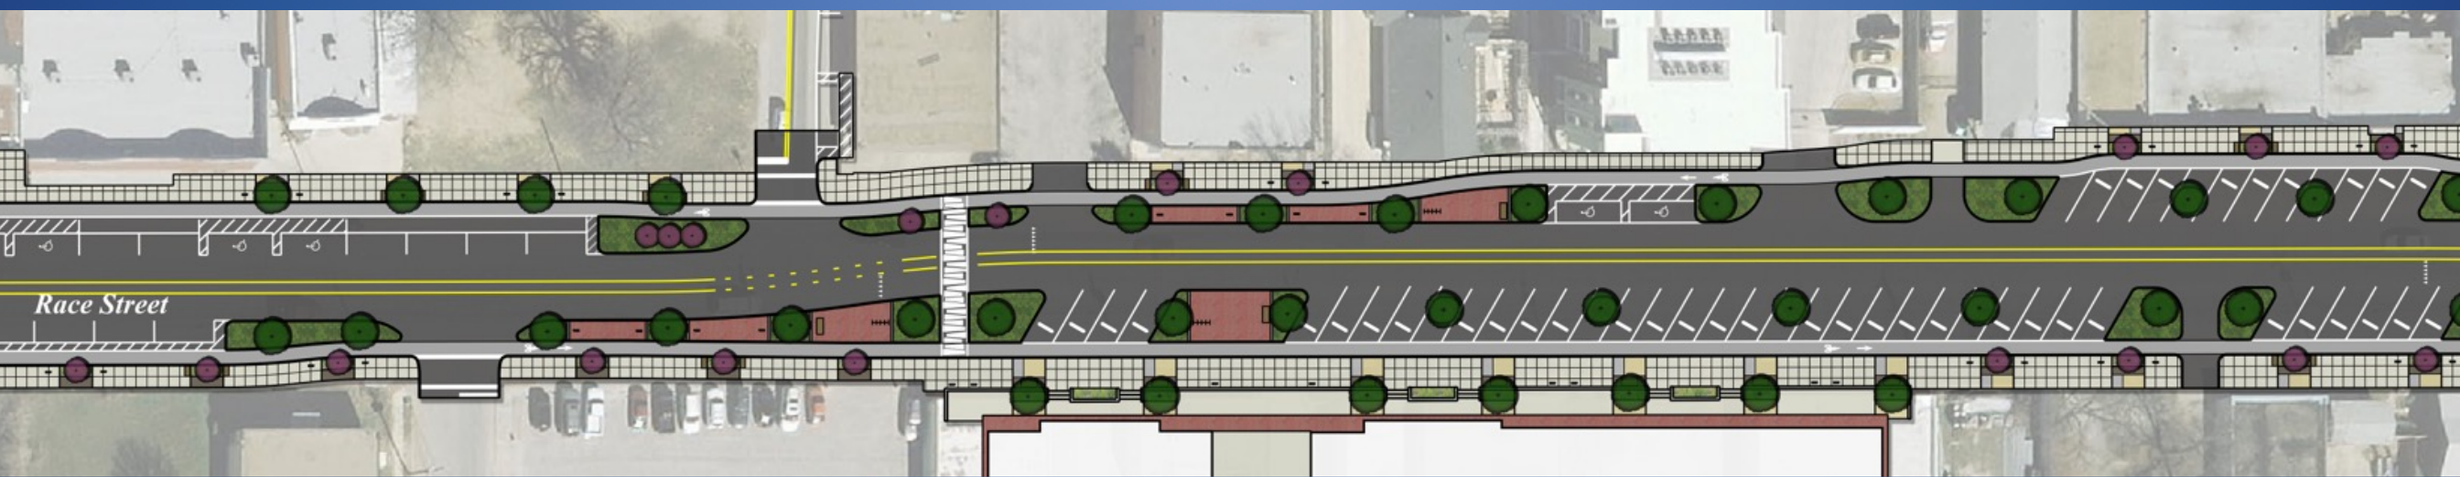

STREET FURNITURE:

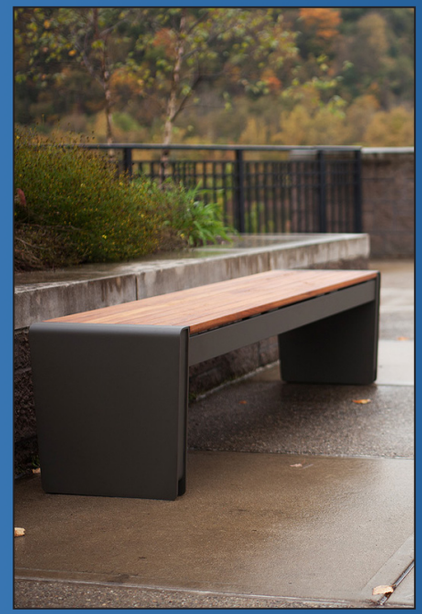

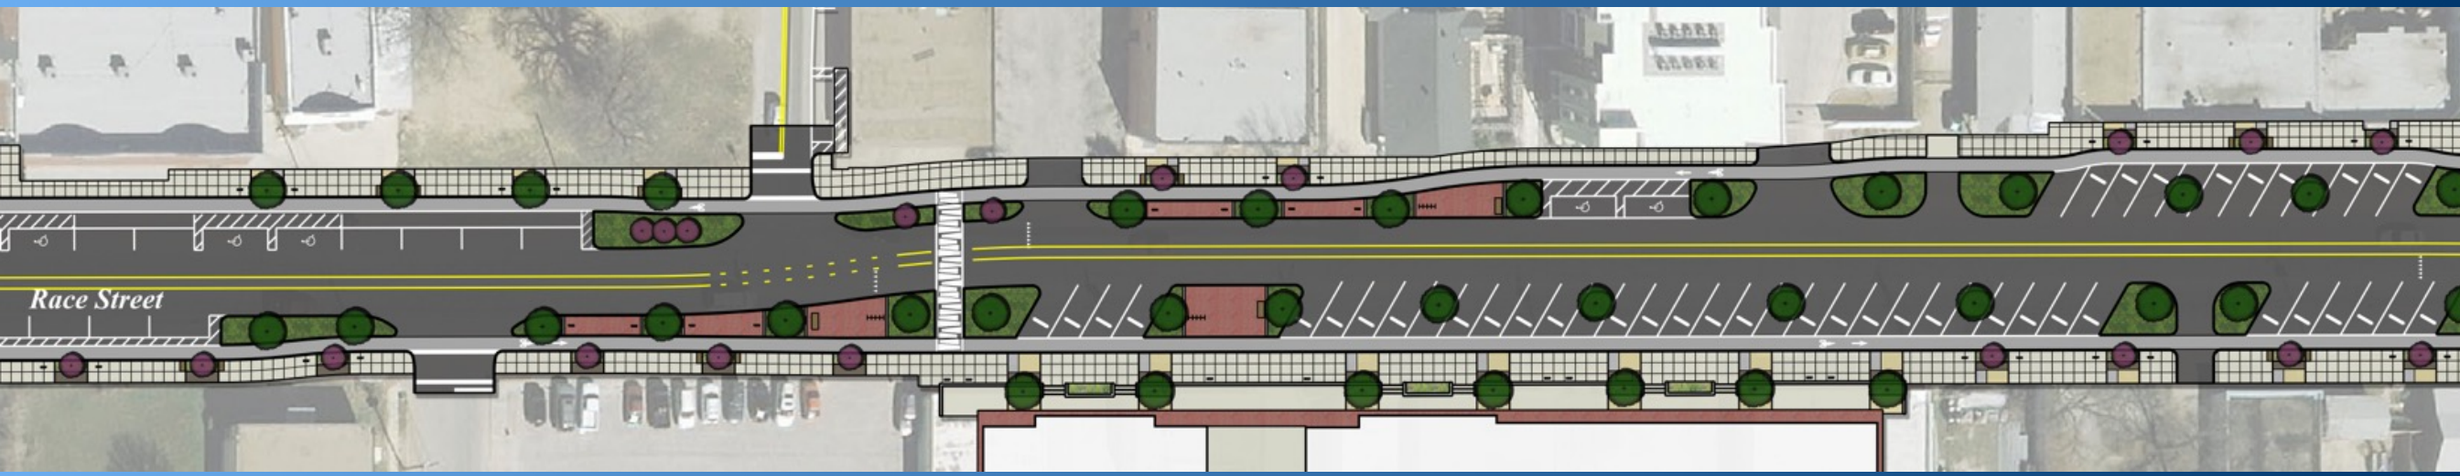

STREET FURNITURE:

Bicycle

Litter & Recycling

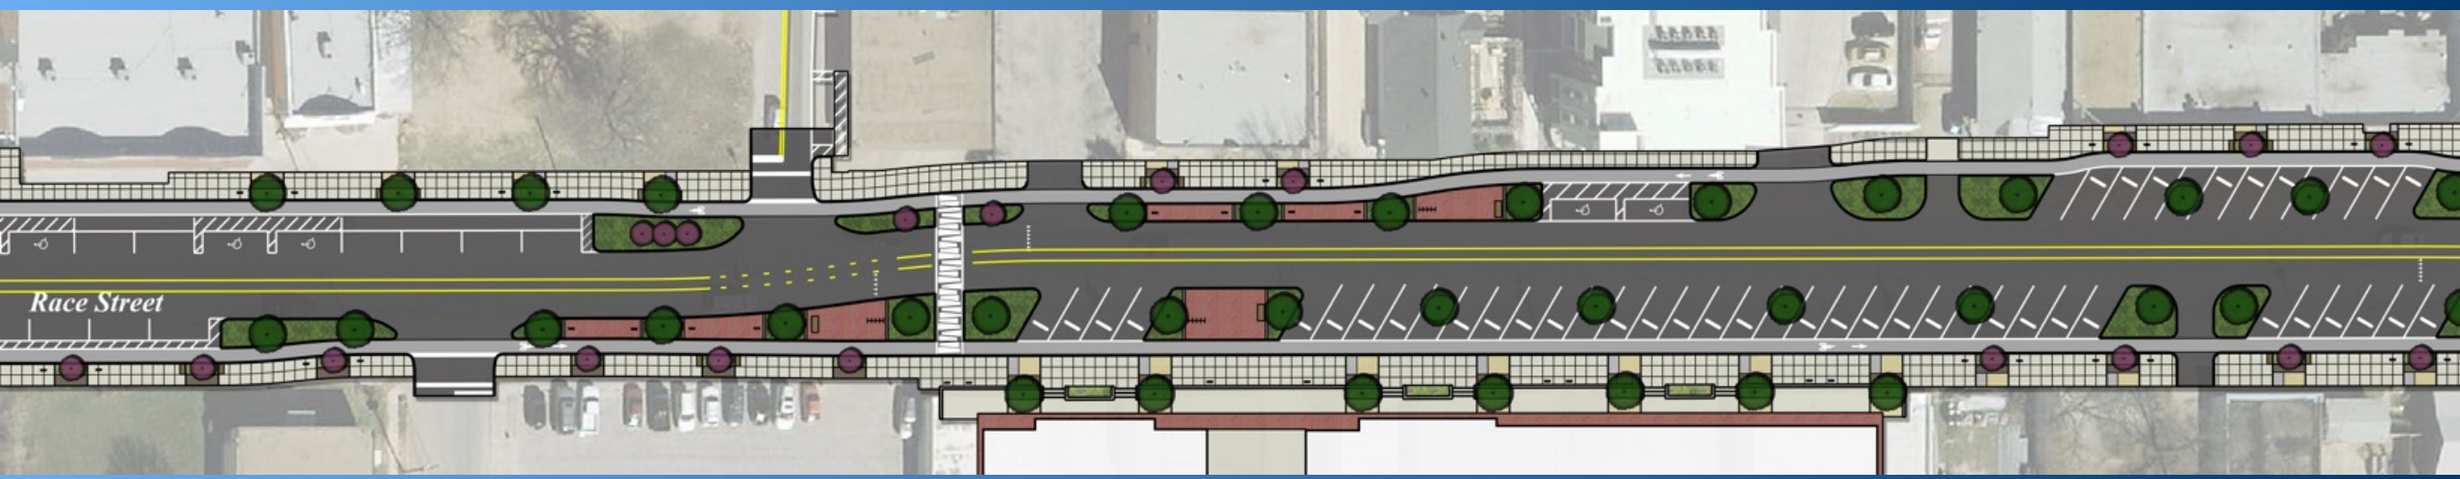

Existing Conditions (Looking West)

Looking West

EXISTING CONDITIONS (LOOKING EAST)

Looking East

Looking East

B
Cafe Corine