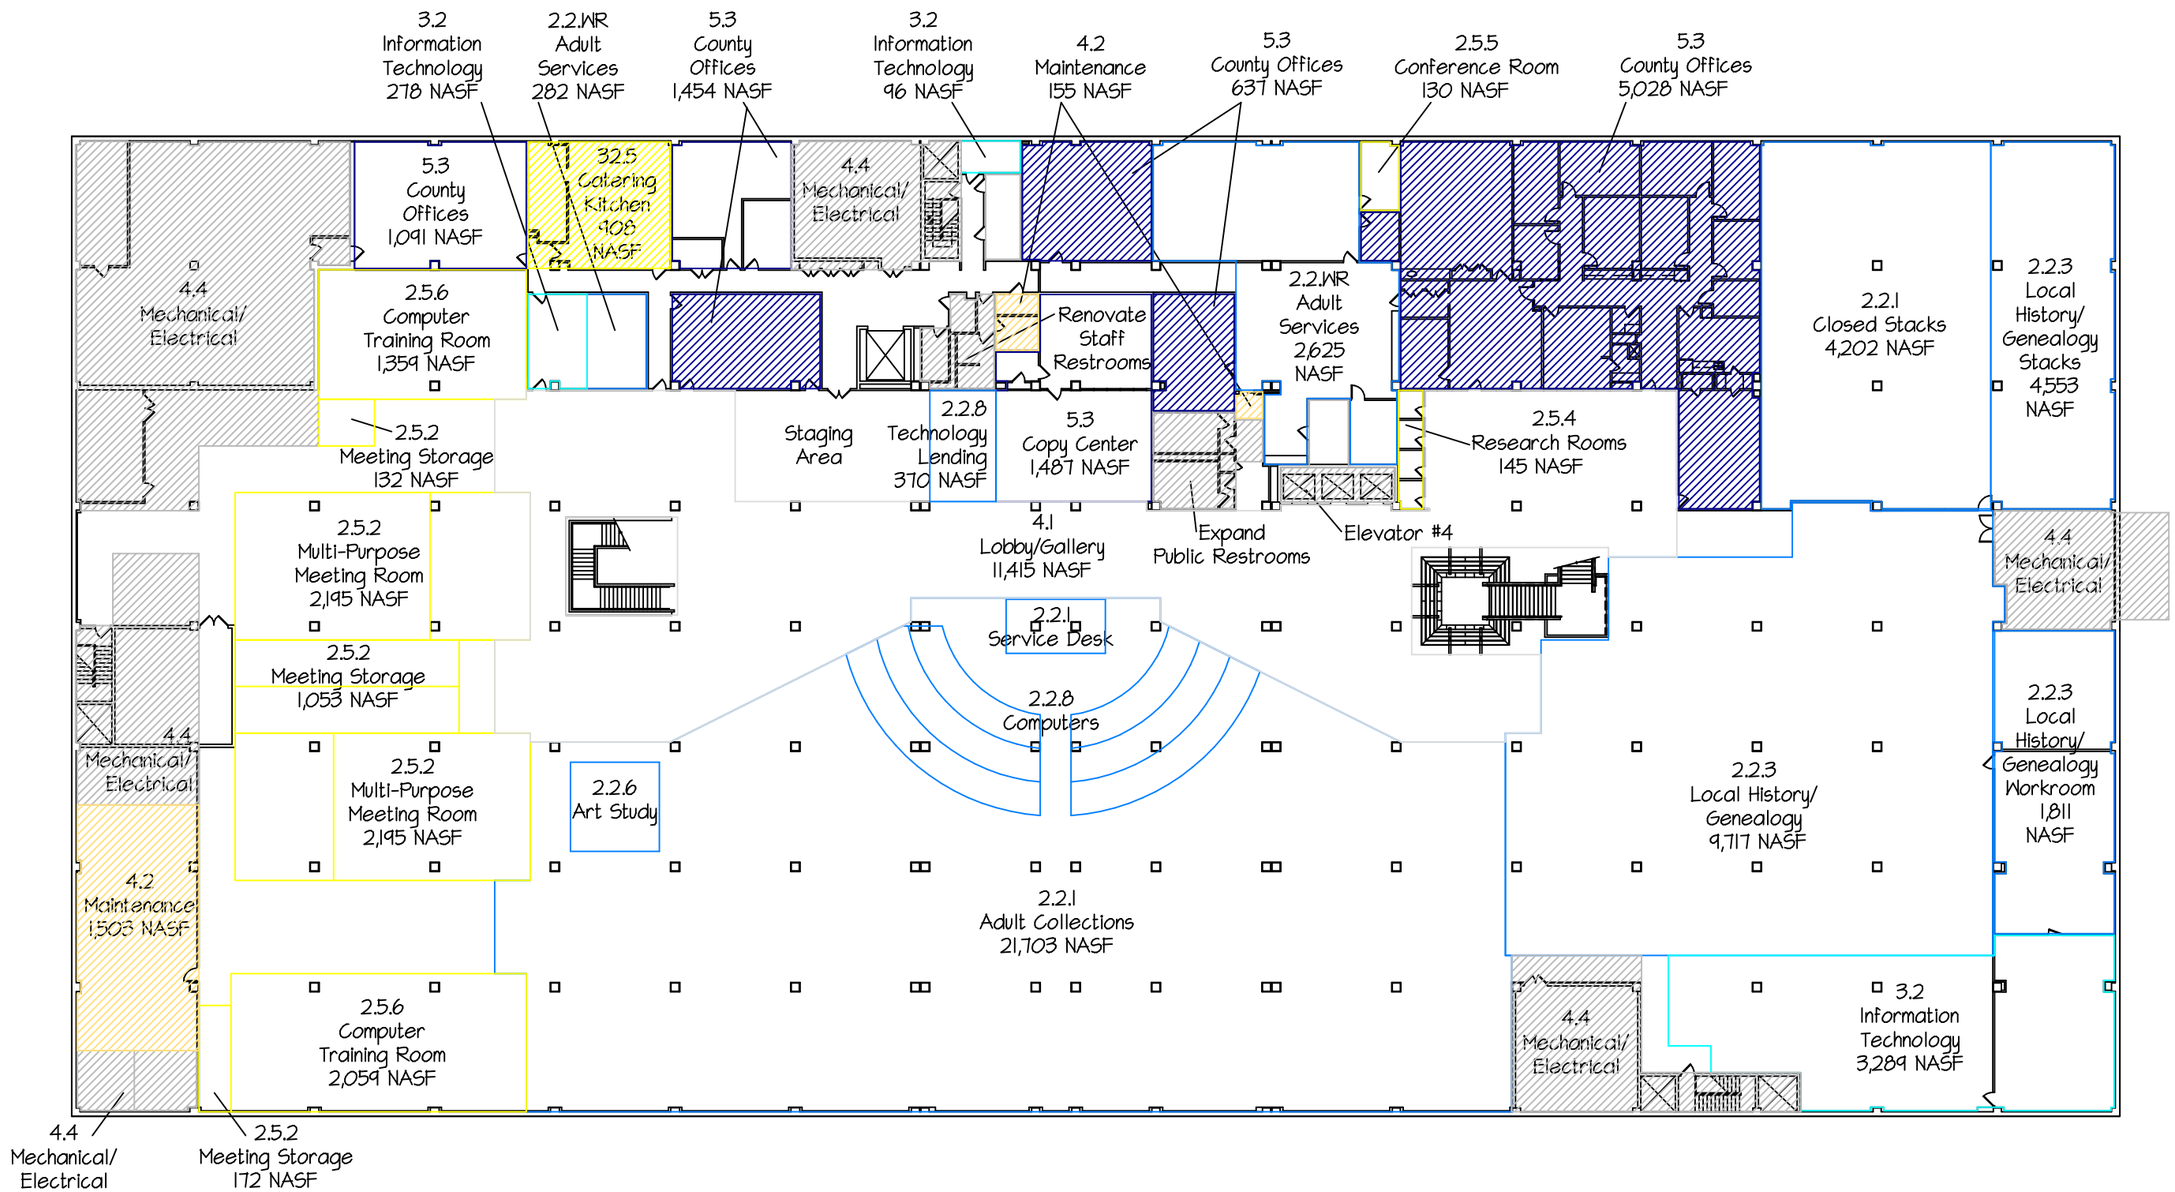

Fort Worth Central Library

Concept A – Phase Three: Lower Level Blocking Diagram

SCALE: 0 4 8 16 32 64 FEET

01/14/2010

Fort Worth Library Facilities Assessment

Godfrey's Associates, Inc.

PROVIDENCE *Architecture, Inc.*